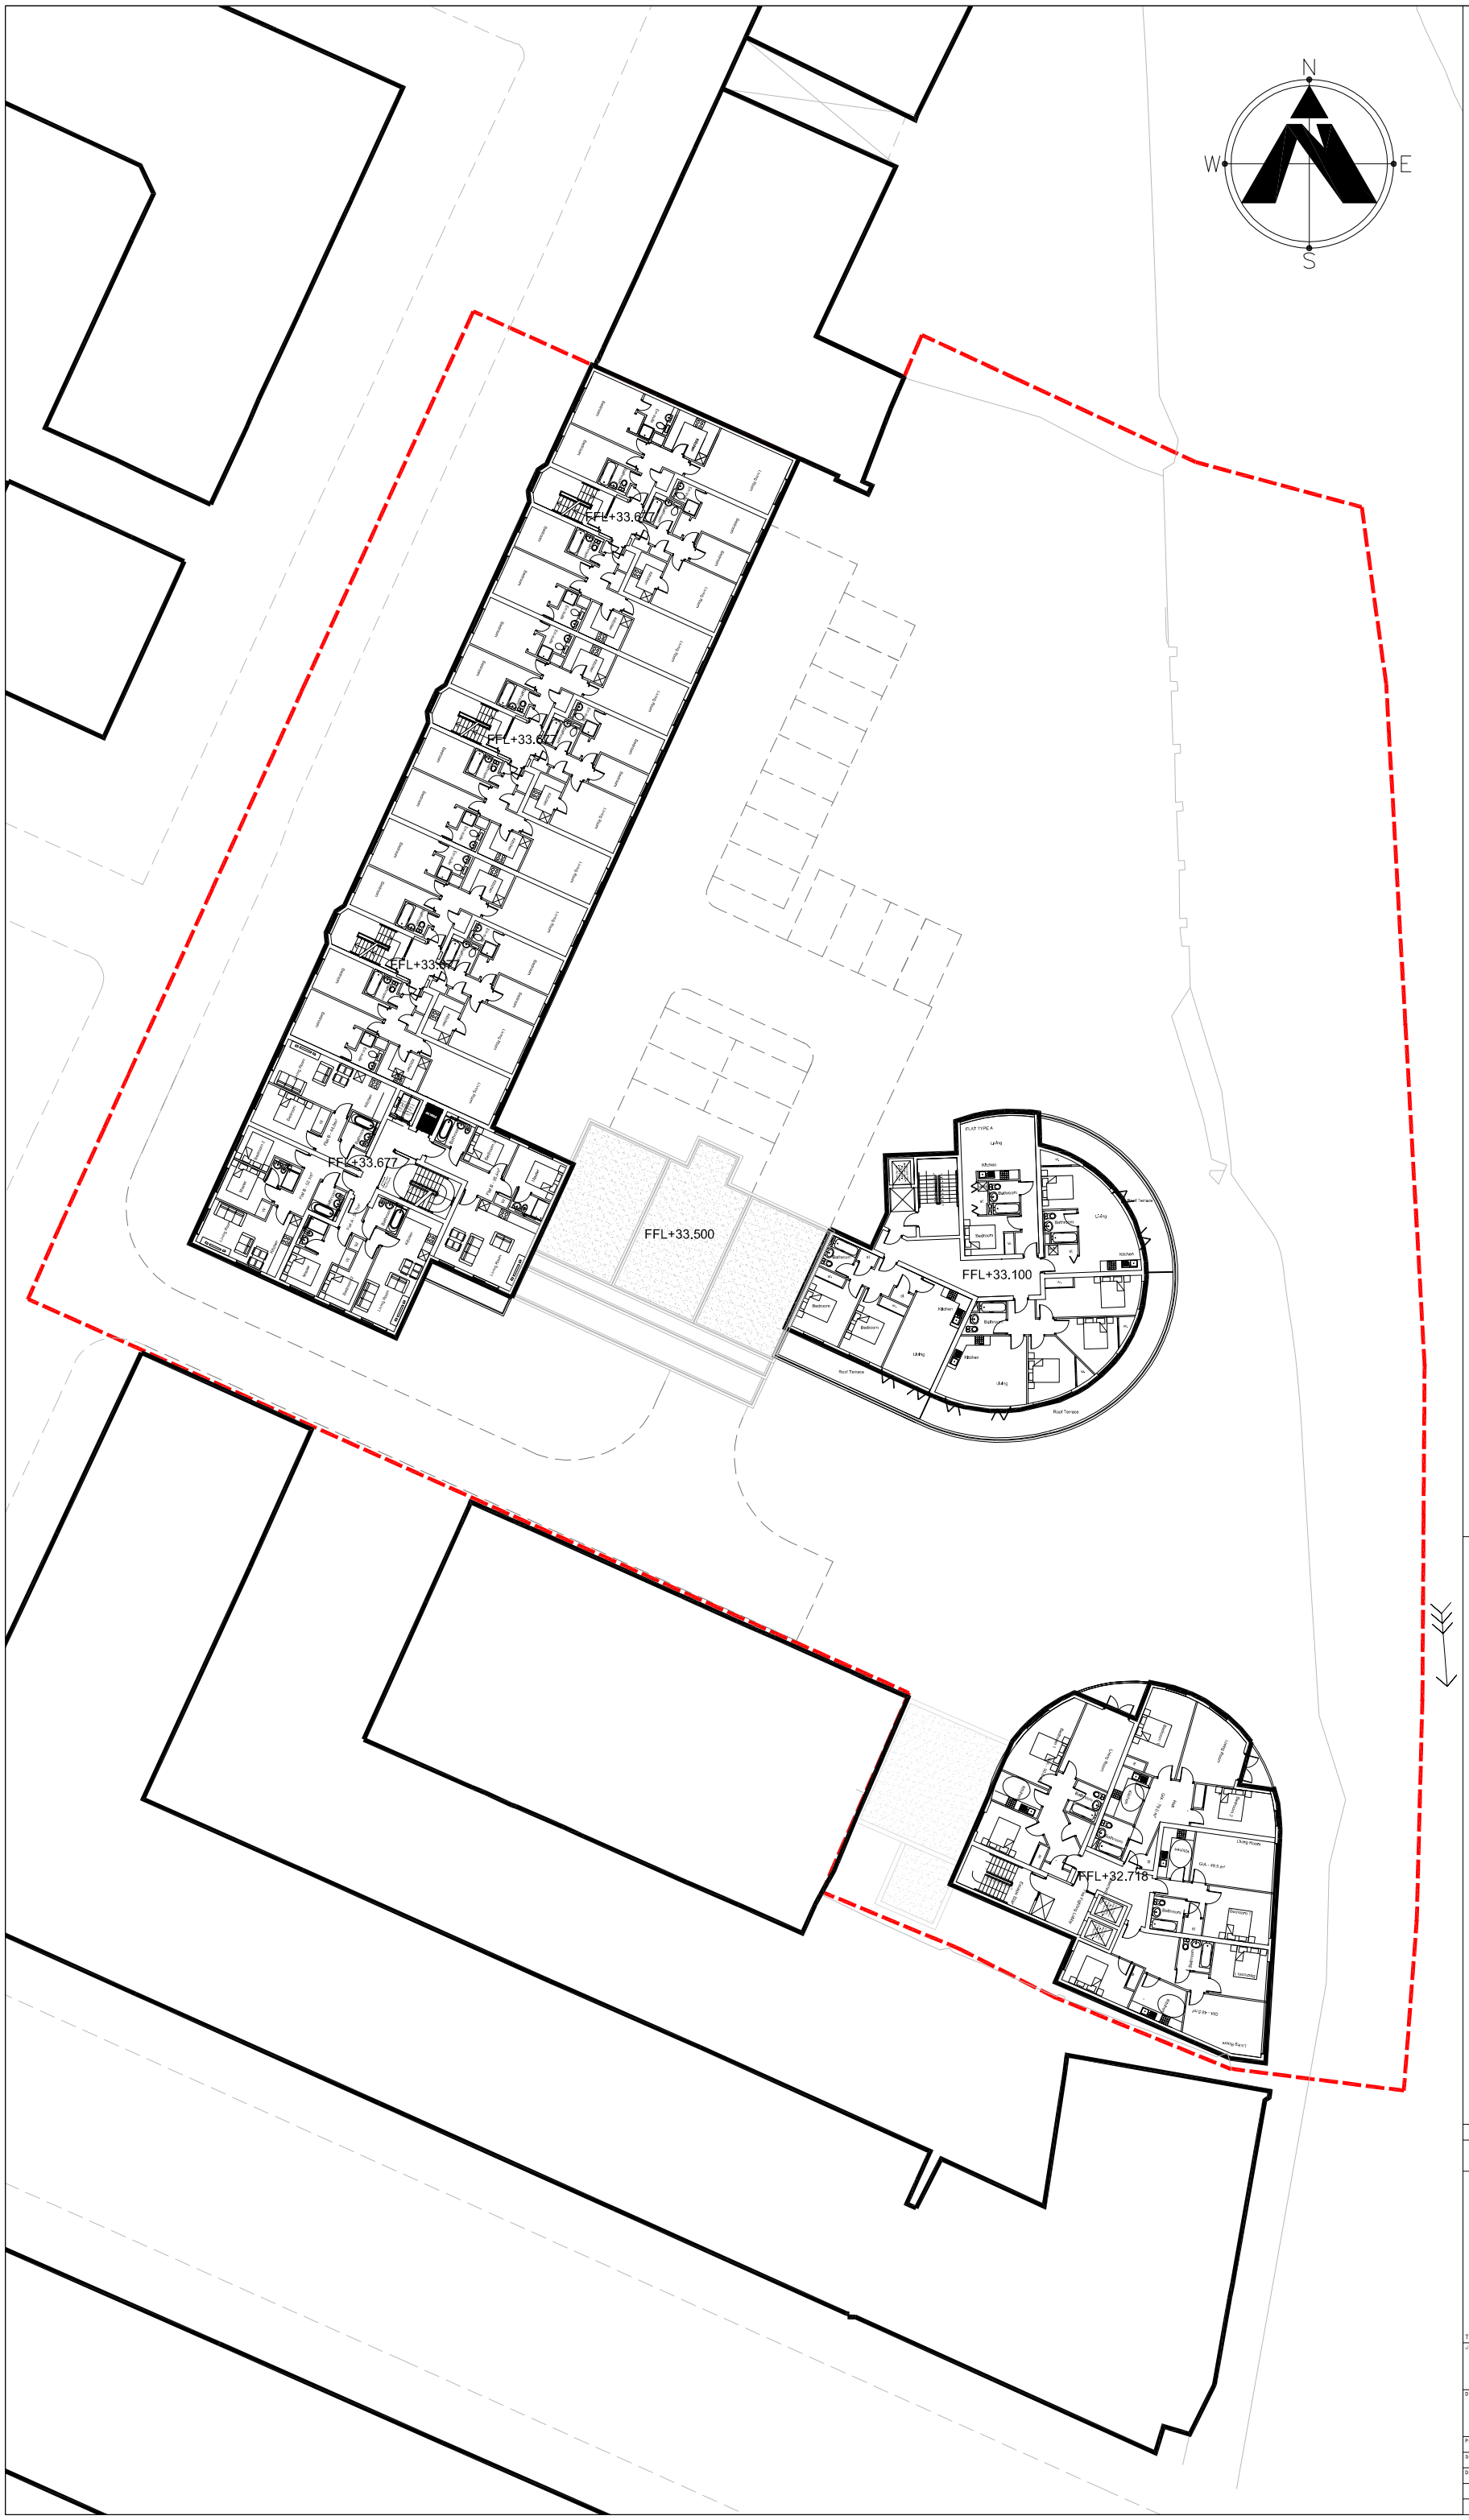

Notes

1. Do not scale from this drawing. If in doubt ask.

2. Contractor to check all dimensions on site prior to the commencement of works and report any discrepancies to the Architect immediately.

3. To be read inconjunction with all other drawings, bills and specification documents.

4. Cross refer to structural engineers design for all structural information.

Rev	Date	Description	Rev by	Checked

Status

Stage D - Detailed Design

idpARTNERSHIP
IAN DARBY PARTNERSHIP
SCOTLAND

95 South Woodside Road, Glasgow G20 6NT
Tel: 0141 342 5400 Fax: 0141 342 5401 Email: info@idpartnership-scotland.com

Job / Client

Proposed Residential Development, Otago Lane, Glasgow
for Otago Street Ltd.

Drawing Title

Proposed FIfth Floor Plan

Project Architect: AC	Drawn by: FDE	Checked by	
Scale @A1: 1:200 @ A1	Job Number: 954	Drawing Number: L - 012	
Date: 09/06/09			

COPYRIGHT - idpartnership